

21-ACRE MIXED-USE DEVELOPMENT

SWC PRESTON RD & SUNSET BLVD | CELINA, TEXAS



JIM JAMERSON

jim@segoviapartners.com
214.437.0025

BRETLEY ROCHE

bretley@segoviapartners.com
661.319.5000

The information contained herein was obtained from sources believed to be reliable. However, neither the Broker nor Owner make any guarantees, warranties, or representations as to the completeness or accuracy thereof. The presentation of this property is submitted subject to errors, omissions, change of price or conditions, prior sale or lease, or withdrawal without notice.

21-ACRE MIXED-USE DEVELOPMENT

SWC PRESTON RD & SUNSET BLVD | CELINA, TEXAS



PROPERTY INFORMATION

LOCATION:

SWC of Preston Rd & Sunset Blvd, Celina, Texas 75009

PRICE:

Available Upon Request

HIGHLIGHTS:

- 21 AC Mixed-Use development POSITIONED WITHIN CELINA'S OUTER LOOP GROWTH CORRIDOR
- Anchor, Pad, & Retail Opportunities fronting Preston Rd
- Located at a signalized intersection of Sunset Blvd & Preston Rd
- Sunset Blvd future, major east west thoroughfare connecting to FM-428
- Surrounded by master-planned communities & significant new residential development, creating a growing customer base
- Minutes from Downtown Celina & the Dallas North Tollway extension
- Major retailers planned within one mile, including Walmart, Home Depot, Costco, Lowe's and H-E-B, further establishing the area as a major retail destination
- Celina has been one of the nation's fastest-growing cities in recent years, ranking as the #1 fastest-growing U.S. city in both 2023 and 2025 among cities

TRAFFIC COUNTS

PRESTON RD: 29,228 VPD

FM-428: 4,891 VPD



DEMOGRAPHICS

	1 MILE	3 MILE	5 MILE
2026 TOTAL POPULATION	3,606	31,992	77,369
2031 PROJ. POPULATION	5,095	44,261	117,771
MEDIAN HH INCOME	\$125,661	\$178,577	\$194,175

JIM JAMERSON

jim@segoviapartners.com
214.437.0025

BRETLEY ROCHE

bretley@segoviapartners.com
661.319.5000

The information contained herein was obtained from sources believed to be reliable. However, neither the Broker nor Owner make any guarantees, warranties, or representations as to the completeness or accuracy thereof. The presentation of this property is submitted subject to errors, omissions, change of price or conditions, prior sale or lease, or withdrawal without notice.

21-ACRE MIXED-USE DEVELOPMENT

SWC PRESTON RD & SUNSET BLVD | CELINA, TEXAS



JIM JAMERSON

jim@segoviapartners.com

214.437.0025

BRETLEY ROCHE


bretley@segoviapartners.com

661.319.5000

The information contained herein was obtained from sources believed to be reliable. However, neither the Broker nor Owner make any guarantees, warranties, or representations as to the completeness or accuracy thereof. The presentation of this property is submitted subject to errors, omissions, change of price or conditions, prior sale or lease, or withdrawal without notice.

21-ACRE MIXED-USE DEVELOPMENT

SWC PRESTON RD & SUNSET BLVD | CELINA, TEXAS

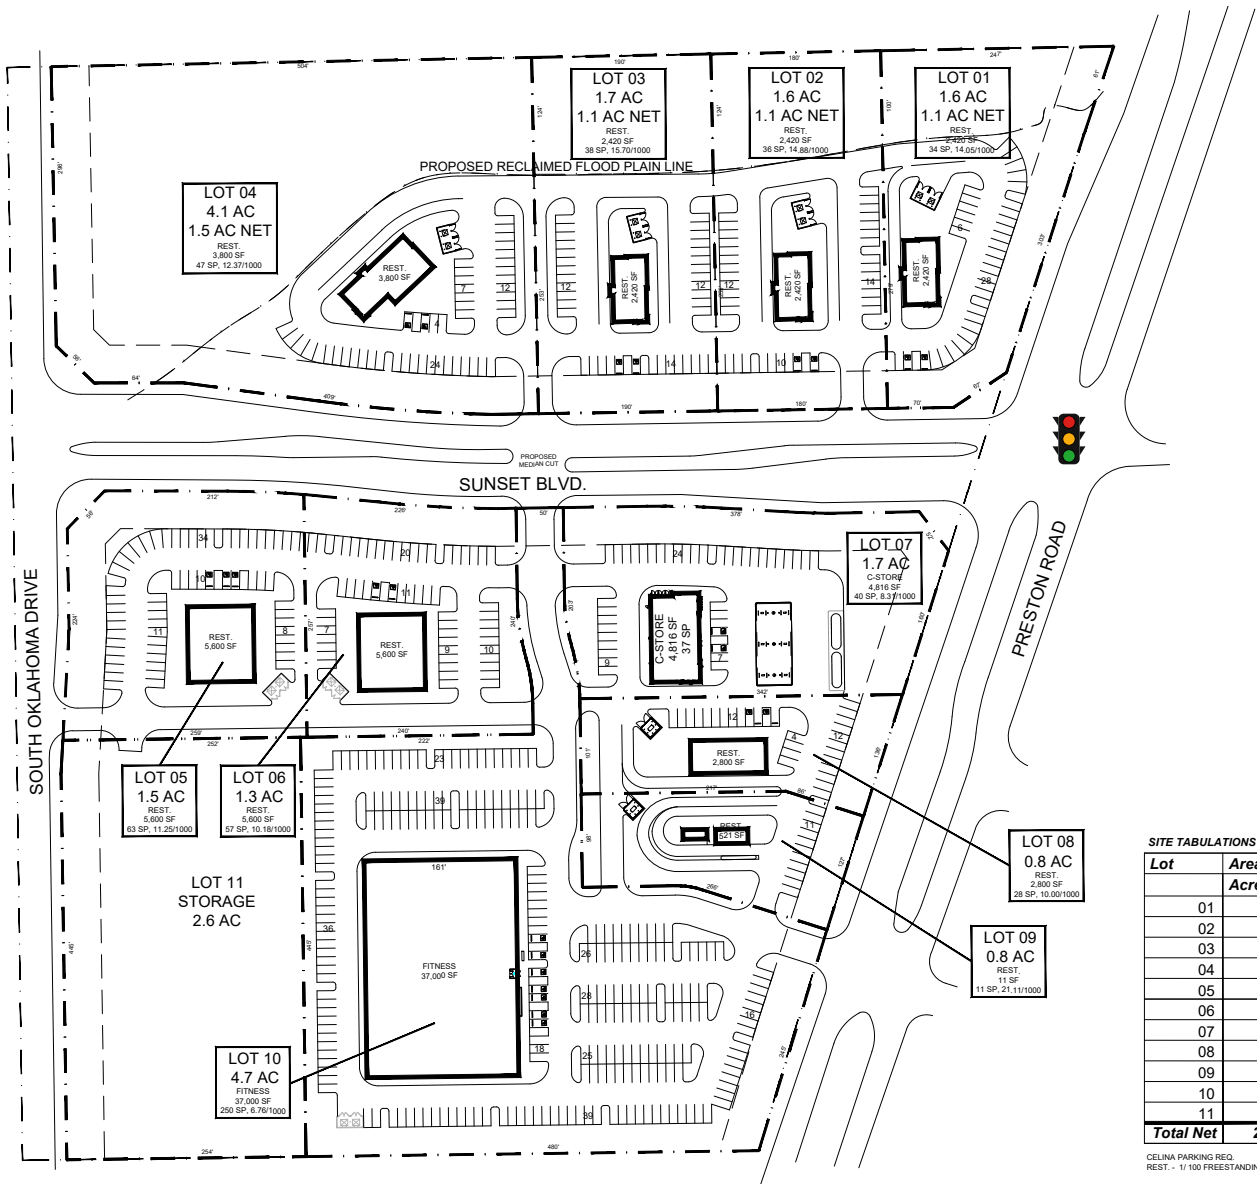

SITE TABULATIONS				
Lot	Area Acres	Building Area Sq. Ft.	Pkg. Provided	Pkg. Ratio Sp./1,000 S.F.
01	1.6	2,420	34	14.05
02	1.6	2,420	36	14.88
03	1.7	2,420	38	15.70
04	4.1	3,800	47	12.37
05	1.5	5,600	63	11.25
06	1.3	5,600	57	10.18
07	1.7	4,816	40	8.31
08	0.8	2,800	28	10.00
09	0.8	521	11	21.11
10	4.7	37,000	250	6.76
11	2.6			
Total Net	22.4			

CELINA PARKING REQ.
REST. - 1/100 FREESTANDING, RETAIL - 1/250, SHOPPING CENTER - 1/250 REGARDLESS OF USE, OFFICE - 1/250

NOTE: THIS PLAN IS FOR PRELIMINARY PLANNING PURPOSES ONLY. ALL DIMENSIONS AND PROPERTY LINES ARE ESTIMATES AND DO NOT REFLECT ANY SURVEY. PLAN MAY NOT MEET ALL CITY REQUIREMENTS.

JIM JAMERSON
jim@segoviapartners.com
214.437.0025
TexStone

BRETLEY ROCHE
bretley@segoviapartners.com
681.319.5000
Celina, TX.

SCALE: 1" = 50'-0" JOB No.: 26-151 DATE: 10.13.26



21-ACRE MIXED-USE DEVELOPMENT

SWC PRESTON RD & SUNSET BLVD | CELINA, TEXAS



JIM JAMERSON

jim@segoviapartners.com
214.437.0025

BRETLEY ROCHE

bretley@segoviapartners.com
661.319.5000


The information contained herein was obtained from sources believed to be reliable. However, neither the Broker nor Owner make any guarantees, warranties, or representations as to the completeness or accuracy thereof. The presentation of this property is submitted subject to errors, omissions, change of price or conditions, prior sale or lease, or withdrawal without notice.

SWC PRESTON RD & SUNSET BLVD | CELINA, TEXAS



21-ACRE MIXED-USE DEVELOPMENT

SWC PRESTON RD & SUNSET BLVD | CELINA, TEXAS

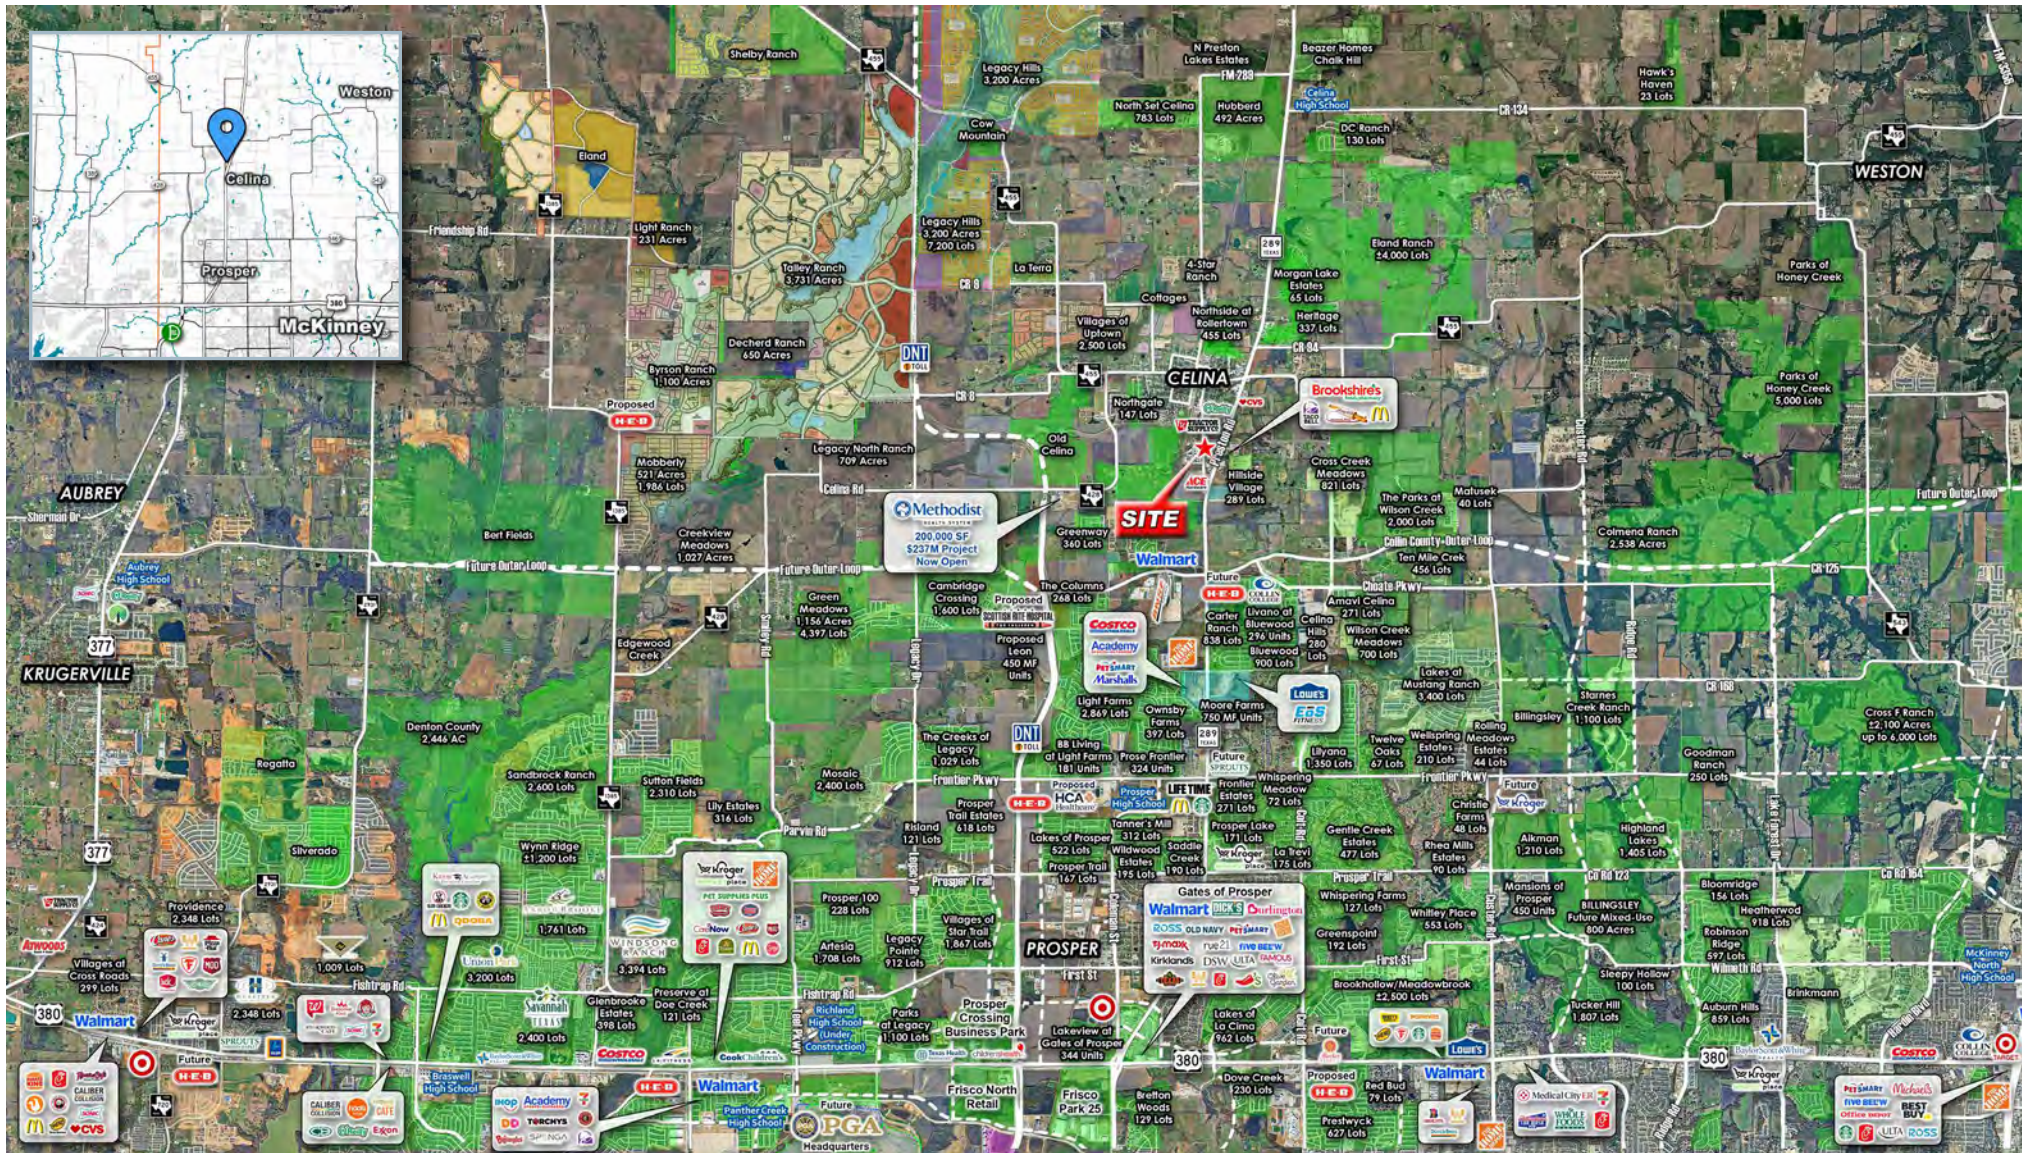

JIM JAMERSON

jim@segoviapartners.com

214.437.0025

BRETLEY ROCHE


bretley@segoviapartners.com

661.319.5000

The information contained herein was obtained from sources believed to be reliable. However, neither the Broker nor Owner make any guarantees, warranties, or representations as to the completeness or accuracy thereof. The presentation of this property is submitted subject to errors, omissions, change of price or conditions, prior sale or lease, or withdrawal without notice.

21-ACRE MIXED-USE DEVELOPMENT

SWC PRESTON RD & SUNSET BLVD | CELINA, TEXAS

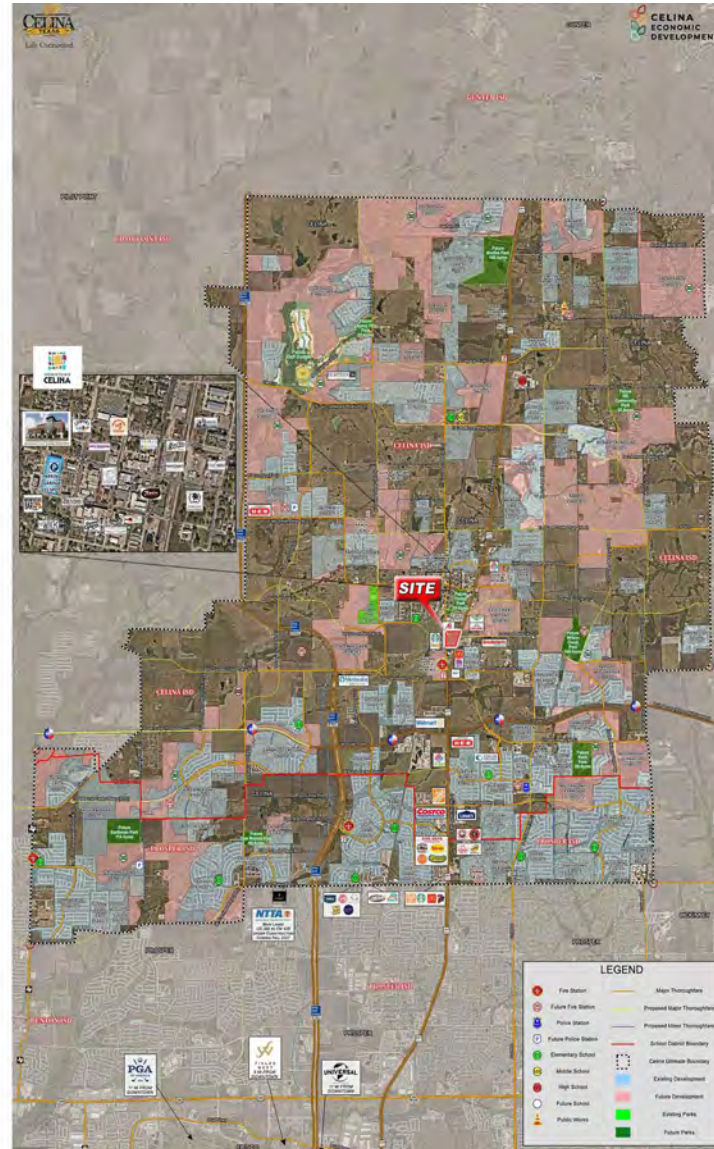

JIM JAMERSON

jim@segoviapartners.com
214.437.0025

BRETLEY ROCHE

bretley@segoviapartners.com
661.319.5000

The information contained herein was obtained from sources believed to be reliable. However, neither the Broker nor Owner make any guarantees, warranties, or representations as to the completeness or accuracy thereof. The presentation of this property is submitted subject to errors, omissions, change of price or conditions, prior sale or lease, or withdrawal without notice.

21-ACRE MIXED-USE DEVELOPMENT

SWC PRESTON RD & SUNSET BLVD | CELINA, TEXAS



CONTACT US

JIM JAMERSON

jim@segoviapartners.com

214.4373.0025

BRETLEY ROCHE

bretley@segoviapartners.com

661.319.5000



Information About Brokerage Services

Texas law requires all real estate license holders to give the following information about brokerage services to prospective buyers, tenants, sellers and landlords.



11-3-25

TYPES OF REAL ESTATE LICENSE HOLDERS:

- A **BROKER** is responsible for all brokerage activities, including acts performed by sales agents sponsored by the broker.
- A **SALES AGENT** must be sponsored by a broker and works with clients on behalf of the broker.

A BROKER'S MINIMUM DUTIES REQUIRED BY LAW (A client is the person or party that the broker represents):

- Put the interests of the client above all others, including the broker's own interests;
- Inform the client of any material information about the property or transaction received by the broker;
- Answer the client's questions and present any offer to or counter-offer from the client; and
- Treat all partners to a real estate transaction honestly and fairly.

WRITTEN AGREEMENTS ARE REQUIRED IN CERTAIN SITUATIONS: A license holder who performs brokerage activity for a prospective buyer of residential property must enter into a written agreement with the buyer before showing any residential property to the buyer or if no residential property will be shown, before presenting an offer on behalf of the buyer. This written agreement must contain specific information required by Texas law. For more information on these requirements, see section 1101.563 of the Texas Occupations Code. Even if a written agreement is not required, to avoid disputes, all agreements between you and a broker should be in writing and clearly establish: (i) the broker's duties and responsibilities to you and your obligations under the agreement; and (ii) the amount or rate of compensation the broker will receive and how this amount is determined.

A LICENSE HOLDER CAN REPRESENT A PARTY IN A REAL ESTATE TRANSACTION:

AS AGENT FOR OWNER (SELLER/LANDLORD): The broker becomes the property owner's agent through an agreement with the owner, usually in a written listing to sell or property management agreement. An owner's agent must perform the broker's minimum duties above and must inform the owner of any material information about the property or transaction known by the agent, including information disclosed to the agent by the buyer or buyer's agent. An owner's agent fees are not set by law and are fully negotiable.

AS AGENT FOR BUYER/TENANT: The broker becomes the buyer/tenant's agent by agreeing to represent the buyer, usually through a written representation agreement. A buyer's agent must perform the broker's minimum duties above and must inform the buyer of any material information about the property or transaction known by the agent, including information disclosed to the agent by the seller or seller's agent. A buyer/tenant's agent fees are not set by law and are fully negotiable.

AS AGENT FOR BOTH - INTERMEDIARY: To act as an intermediary between the parties the broker must first obtain the written agreement of each party to the transaction. The written agreement must state who will pay the broker and, in conspicuous bold or underlined print, set forth the broker's obligations as an intermediary. A broker who acts as an intermediary:

- Must treat all parties to the transaction impartially and fairly;
- May, with the parties' written consent, appoint a different license holder associated with the broker to each party (owner and buyer) to communicate with, provide opinions and advice to, and carry out the instructions of each party to the transaction.
- Must not, unless specifically authorized in written to do so by the party, disclose:
 - that the owner will accept a price less than the written asking price;
 - that the buyer/tenant will pay a price greater than the price submitted in a written offer; and
 - any confidential information or any other information that a party specifically instructs the broker in written not to disclose, unless required to do so by law.

A LICENSE HOLDER CAN SHOW PROPERTY TO A BUYER/TENANT WITHOUT REPRESENTING THE BUYER/TENANT IF:

- The broker has not agreed with the buyer/tenant, either orally or in writing to represent the buyer/tenant;
- The broker is not otherwise acting as the buyer/tenant's agent at the time of showing the property;
- The broker does not provide the buyer/tenant opinions or advice regarding the property or real estate transactions generally; and
- The broker does not perform any other act of real estate brokerage for the buyer/tenant.

Before showing a residential property to an unrepresented prospective buyer, a license holder must enter into a written agreement that contains the information required by section 1101.563 of the Texas Occupations Code. The agreement may not be exclusive and must be limited to no more than 14 days.

LICENSE HOLDER CONTACT INFORMATION: This notice is being provided for information purposes. It does not create an obligation for you to use the broker's services. Please acknowledge receipt of this notice below and retain a copy for your records.

Licensed Broker / Broker Firm Name or Primary Assumed Business Name	License No.	Email	Phone
Designated Broker of Firm	License No.	Email	Phone
Licensed Supervisor of Sales Agent / Associate	License No.	Email	Phone
Sales Agent / Associate's Name	License No.	Email	Phone

Buyer/Tenant/Seller/Landlord Initials

Date

Regulated by the Texas Real Estate Commission

Information available at www.trec.texas.gov

IABS 1-2